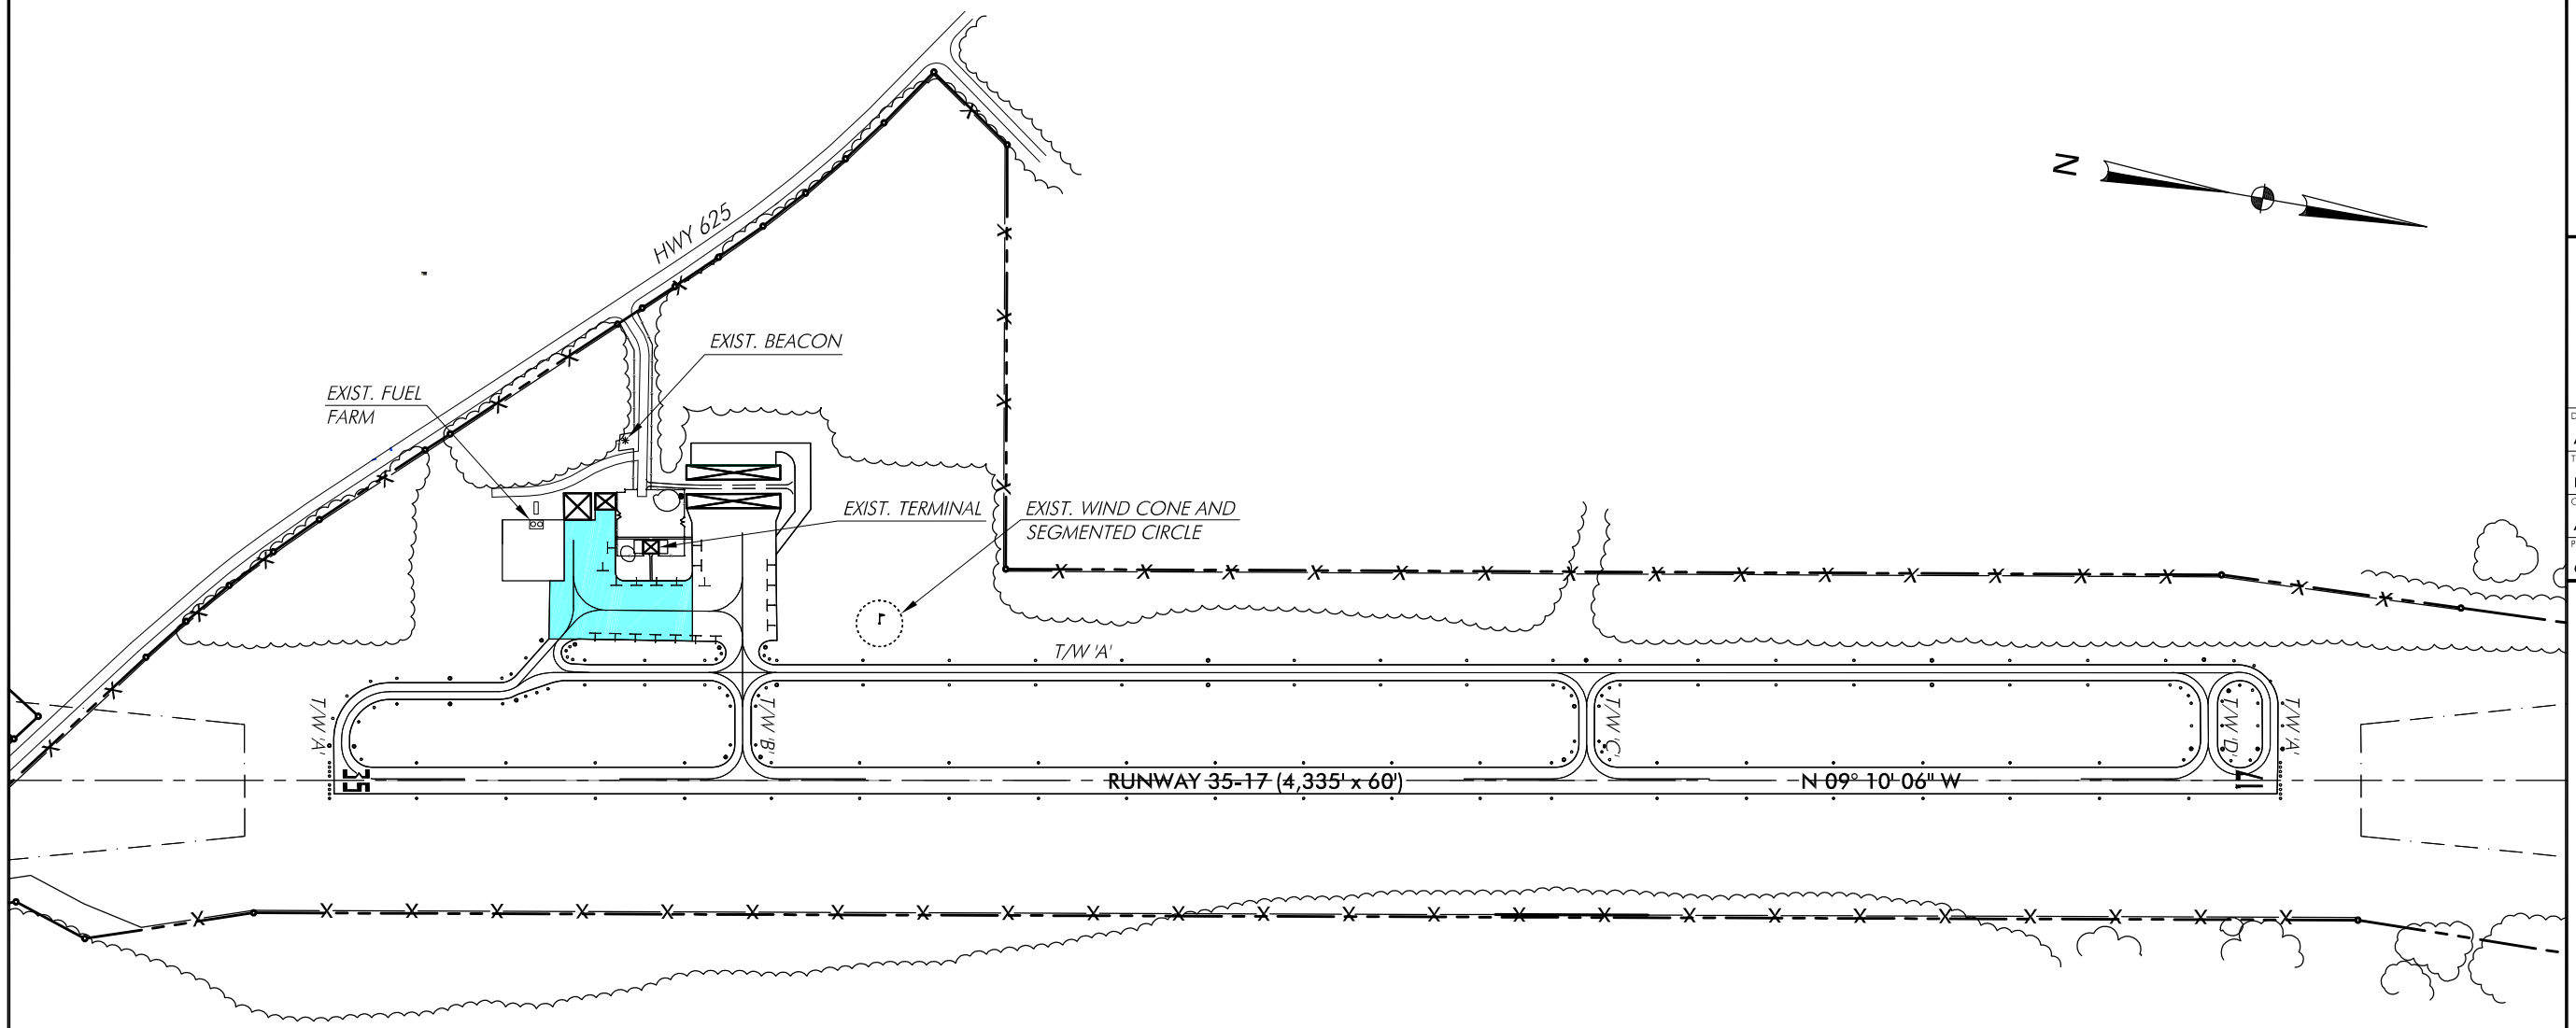

LEGEND

PARTIAL APRON REHABILITATION / RECONSTRUCTION

0 400 800

SCALE : 1"= 800'

LEXINGTON COUNTY
AIRPORT AT PELION

THE LPA GROUP
TRANSPORTATION CONSULTANTS
ATLANTA, GA BATON ROUGE, LA CHARLESTON, SC CHARLOTTE, NC COLUMBIA, SC GREENSBORO, NC GULFPORT, MS JACKSONVILLE, FL KNOXVILLE, TN LITTLE ROCK, AK MOBILE, AL ORLANDO, FL RALEIGH, NC RICHMOND, VA SARASOTA, FL TALLAHASSEE, FL TAMPA, FL WEST PALM BEACH, FL

Designer:	ADB
Technician:	DWC
Checked by:	ADB
Project Number:	CA00

REVISIONS

No.	Description	Date	By

Project Name:
FY 2008
PREAPPLICATION

Drawing Name:
REQUEST FOR
AID SKETCH

FAA A.I.P. Project Number:
3-45-0067-010-2008

Autocad Drawing Reference:

Date:	Division:
DECEMBER, 2006	AIRPORTS
Scale: 1"=400'	Drawing Number: SK-1

Q:\CLIENTS\Lex Co at Pelion\General\PREAPPS & APPS - FY 2008\RFA SKETCH.dwg Last Modified: Dec 21, 2006 - 11:37am Plotted on: Dec 21, 2006 - 11:37am by DCallahan